KEY:

15 AMP SOCKET | COMPUTER POINT | TELEPHONE POINT

UPS POINT | 63 AMP TPN & E | 32 AMP TPN & E

CCTV POINT | LIGHT SWITCH | DIMMER LIGHT SWITCH

ROS RUN OF SHOW SPEAKER | MIC MICROPHONE POINT | SB SOUND CONTROL POINT

LC LIGHTING CONTROL POINT | MATV POINT

This drawing is supplied for recommendation purposes only. It is subject to review and approval by the Project Architect and/or other members of the Design Team.

DISCLAIMER:

All dimensions & facilities to be verified on site.

NOTES:

Drawn in Acad 2000 saved as a Acad 14 file. Model space drawing scale 1:1. Paper space NTS.

FS = Floor Socket Consisting of: UPS

EC = Equipment Cupboard consisting of: AUDIO LC UPS UPS

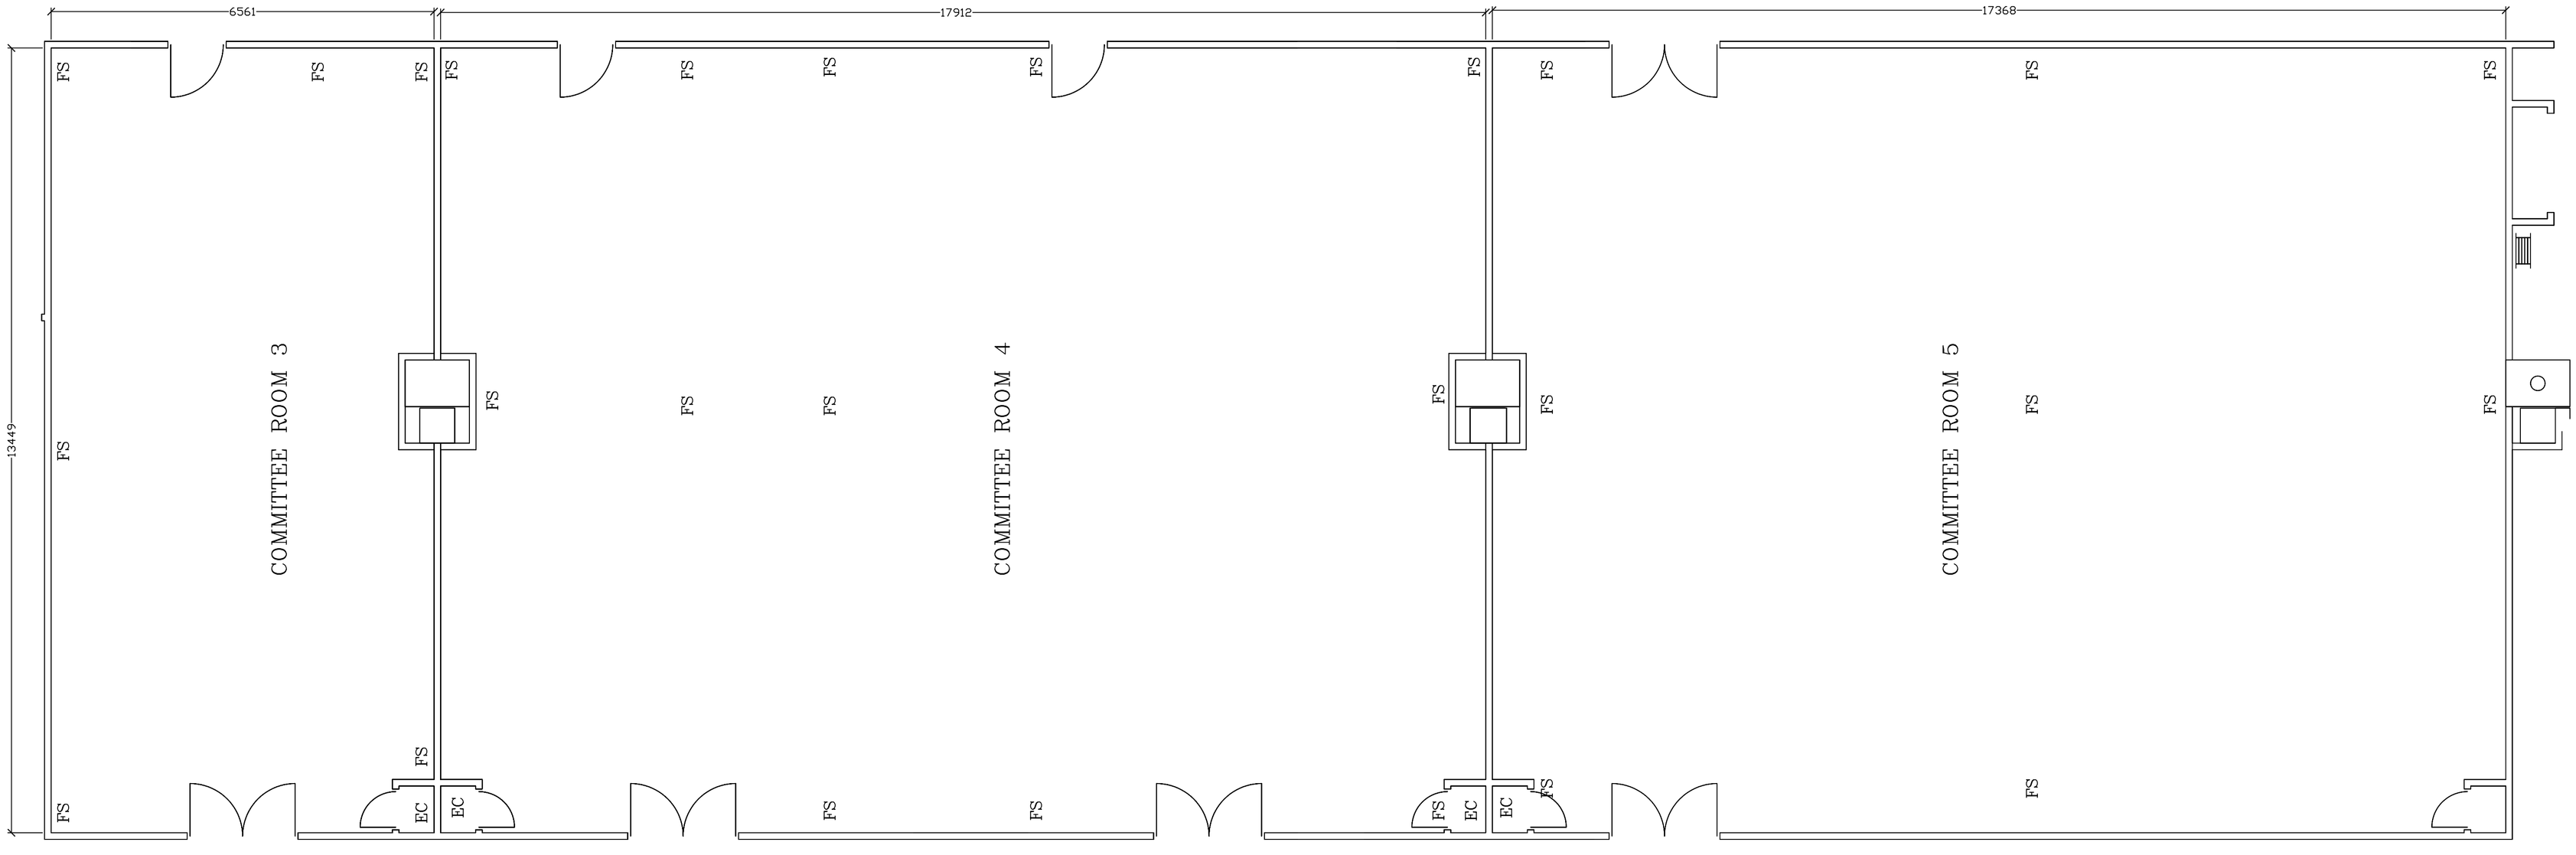

Project:
SANDTON CONVENTION CENTRE

Title:
LEVEL 4
COMMITTEE ROOMS 3, 4 & 5

Date	Revision
23/4/01	–
Dwg	Scale
SCC-044	1:50 (A1)